A1 DO NOT SCALE

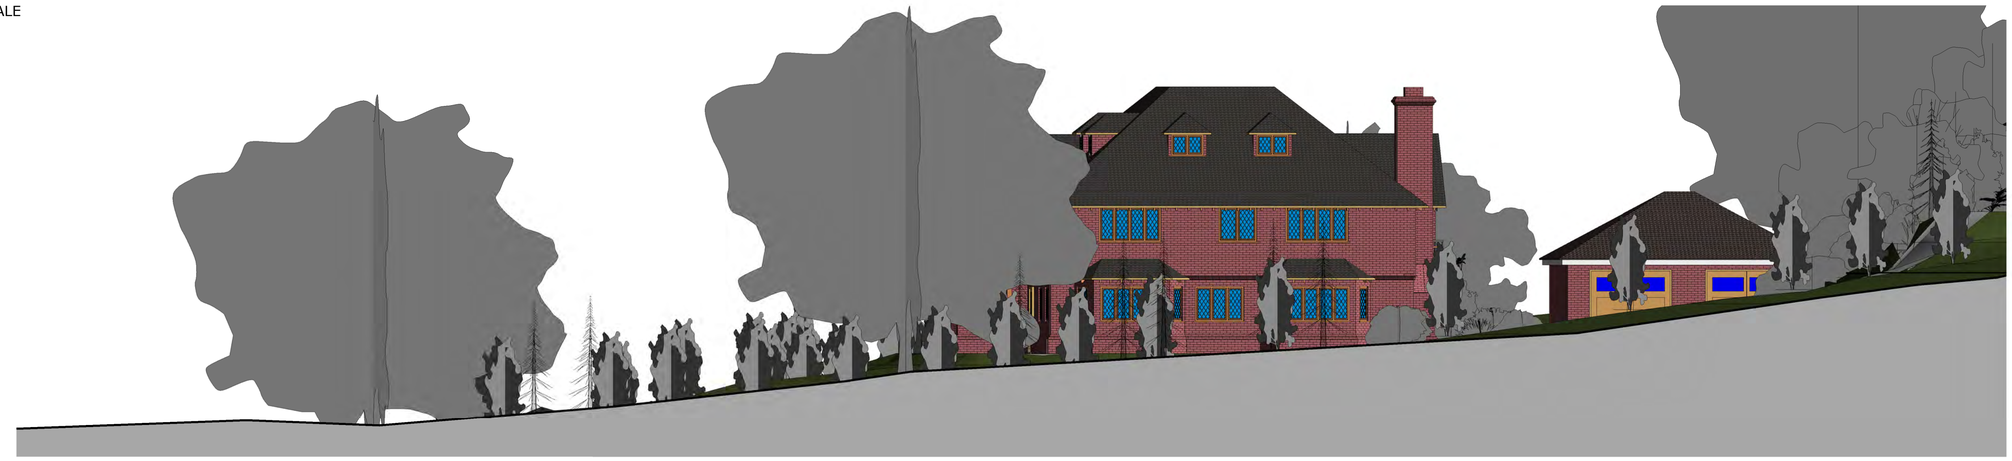

1 **North East Site Elevation**
1 : 100

2 **South West Site Elevation**
1 : 100

3 **South East Site Elevation**
1 : 100

0m 2m 4m 6m 8m 10m

VISUAL SCALE 1:100 @ A1

ALL DIMENSIONS TO BE CHECKED ON SITE

ANY DISCREPANCY BETWEEN THIS DRAWING, OTHER DRAWINGS FORMING PART OF THIS CONTRACT, OR THE SPECIFICATION / BILLS OF QUANTITIES MUST BE CLARIFIED BEFORE COMMENCEMENT OF ANY WORK OR ORDERING OF ANY MATERIALS.

IF IN DOUBT PLEASE CONSULT THE AUTHOR OR PROJECT MANAGER.

THE COPYRIGHT OF THE DRAWING AND DESIGN IS THE PROPERTY OF THE COMPANY - REPRODUCTION IS PROHIBITED.

NOTES

Rev	Date	By	Chk	Comment
P1	27.05.15	TT	TH	PLANNING

BRINGING IDEAS TO LIFE

FRANKHAM

Frankham Consultancy Group Limited
Wootton Business Park
Besselsleigh Road
Wootton, Abingdon,
Oxfordshire. OX13 6FD
T: 01865 322500 F: 01865 327393
E: enquire@frankham.com
www.frankham.com

Client:
Mr Robert Abbott

Project Title:
45A & 45B Cumnor Hill

Drawing Title:
Proposed No. 45A Replacement Dwelling Site Elevations

Status:
PRELIMINARY ISSUE

Drawn By:	Scale:	Date:
TT	1 : 100	12/02/14
Designed By:	Checked By:	Approved By:
TH	TH	TH

Job No/ File Ref: 612356

Drawing No: -A107 Rev: P1