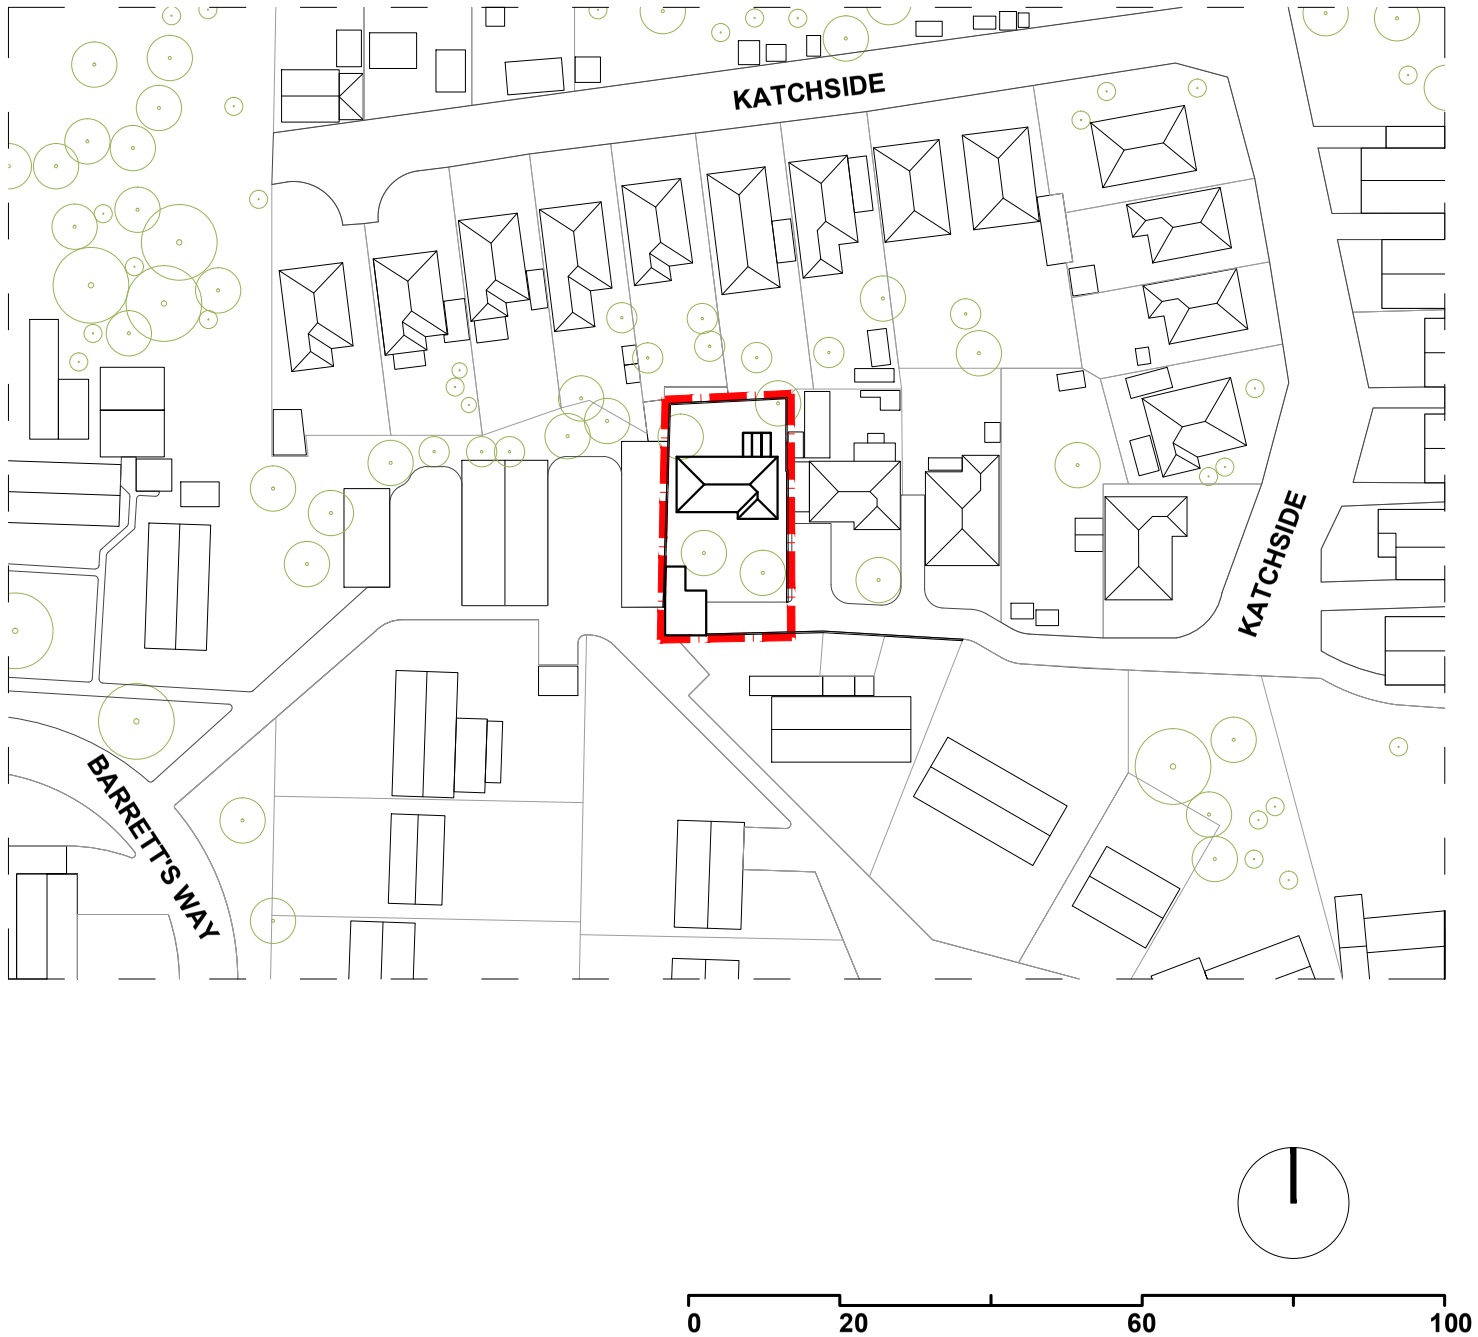

008 / 01 **Proposed Site Plan**
Scale 1:1000 @ A3 / 1:500 @ A1

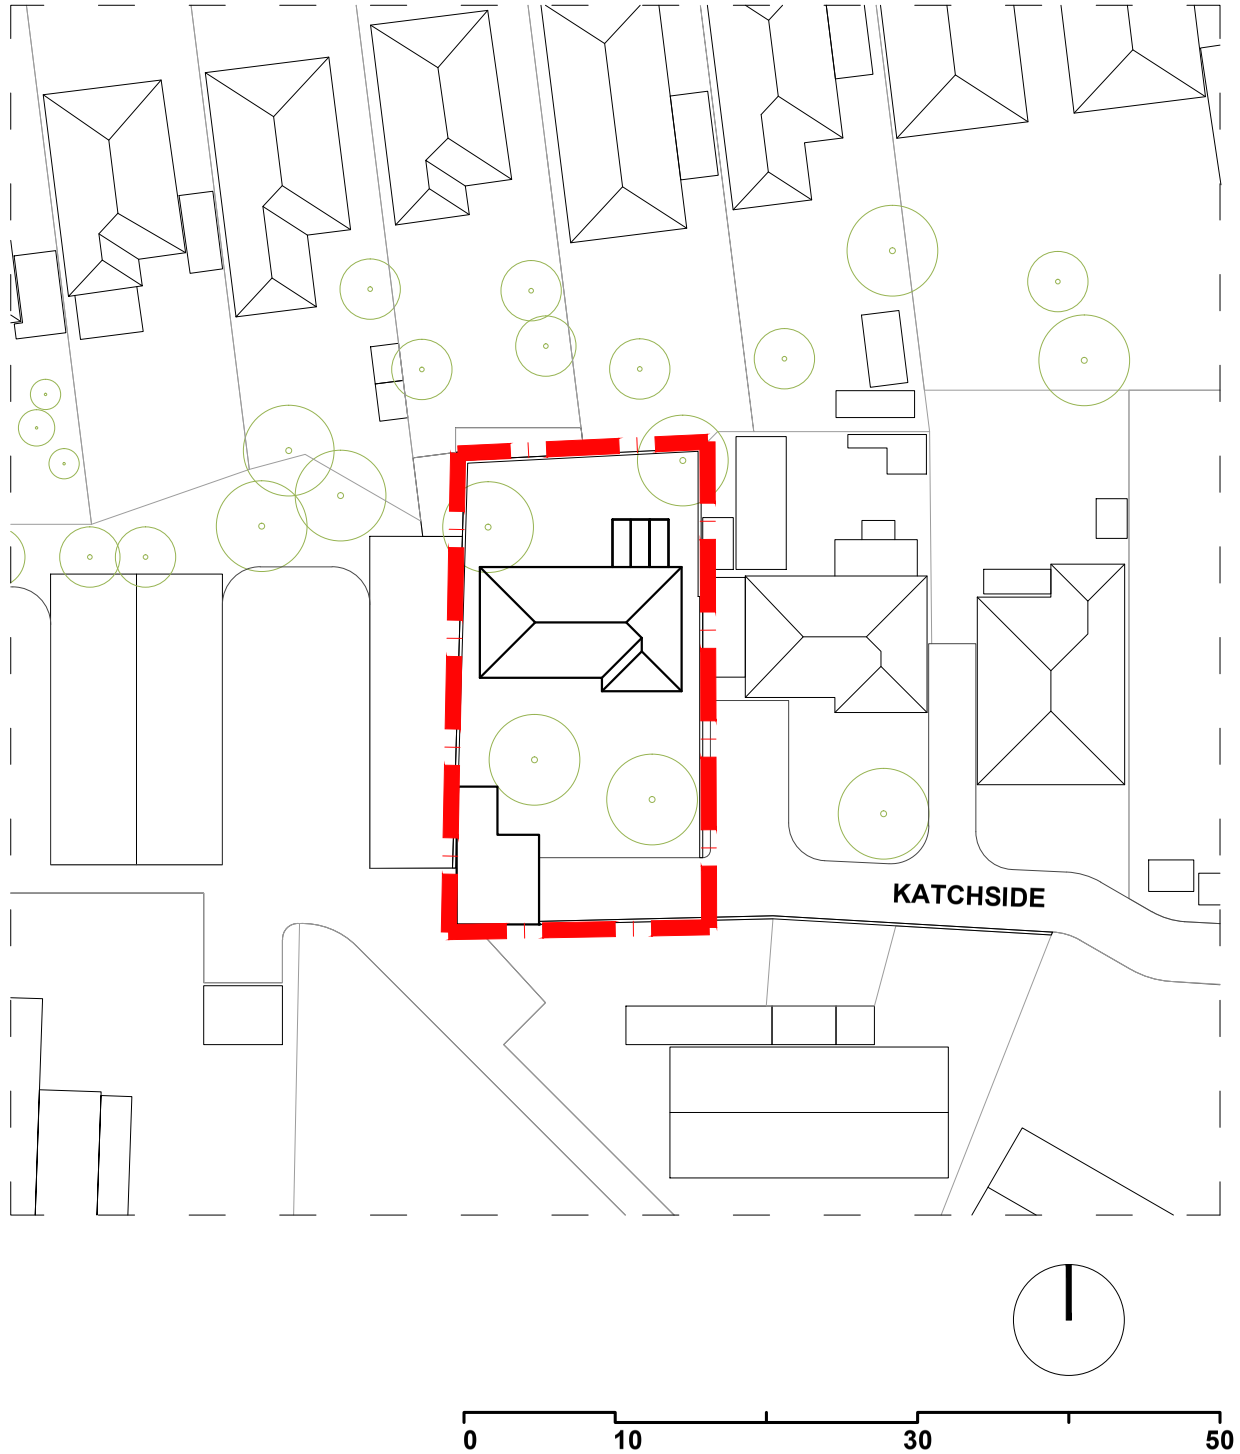

007 / 02 **Proposed Location Plan**
Scale 1:500 @ A3 / 1:250 @ A1

1. DO NOT SCALE DRAWINGS. All dimensions to be checked on site. Errors to be reported immediately to architect. To be read in conjunction with all relevant architects services and engineers drawings.

2. Contractors, sub - contractors and suppliers to verify any critical dimensions on site prior to fabrication of any building element. Any discrepancies to be reported to the architect.

3. This drawing to be read in conjunction with all relevant speci fications. Engineers and specialist consultant information and any discrepancies reported prior to installation.

Copyright of JaK Studio

Revisions

REV A - 09.03.20 - Amended House Dimensions

Key - Plans/Sections

JaK Studio LLP
info@jakstudio.co.uk
jakstudio.co.uk
T 00 44 0 208 746 0088
F 00 44 0 208 746 0022
Studio 3B
39-40 Warple Way
London W3 0RG

Katchside

Project	10a Katchside, Sutton Courtenay OX14 4BH
Title	Proposed Location and Site Plan
Job No.	7684
Status	Planning
DWG BY	MS
Date	03/20
Scale	1:250 @ A1 1:500 @ A3
Drawing No.	7684_008
Rev.	A

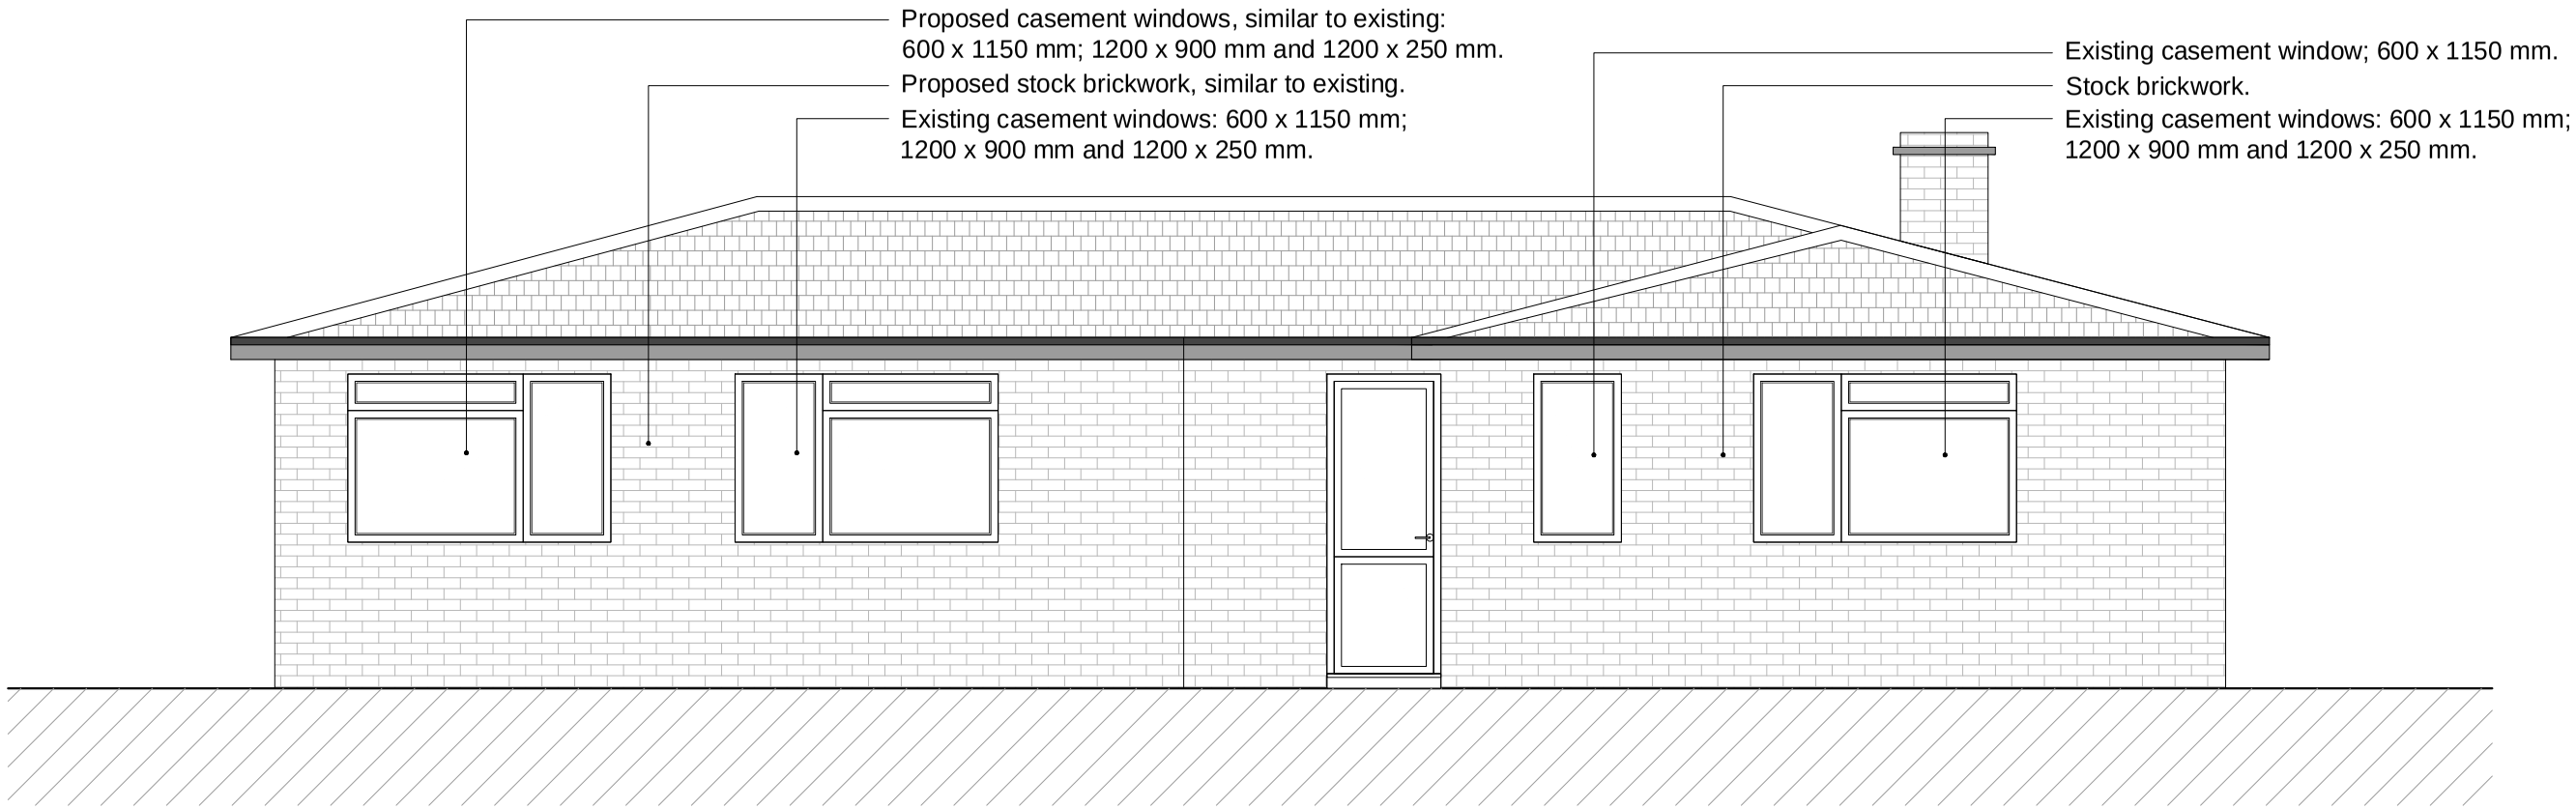

012 / 02 Proposed Front Elevation
Scale 1:50 @ A3; 1:25 @ A1

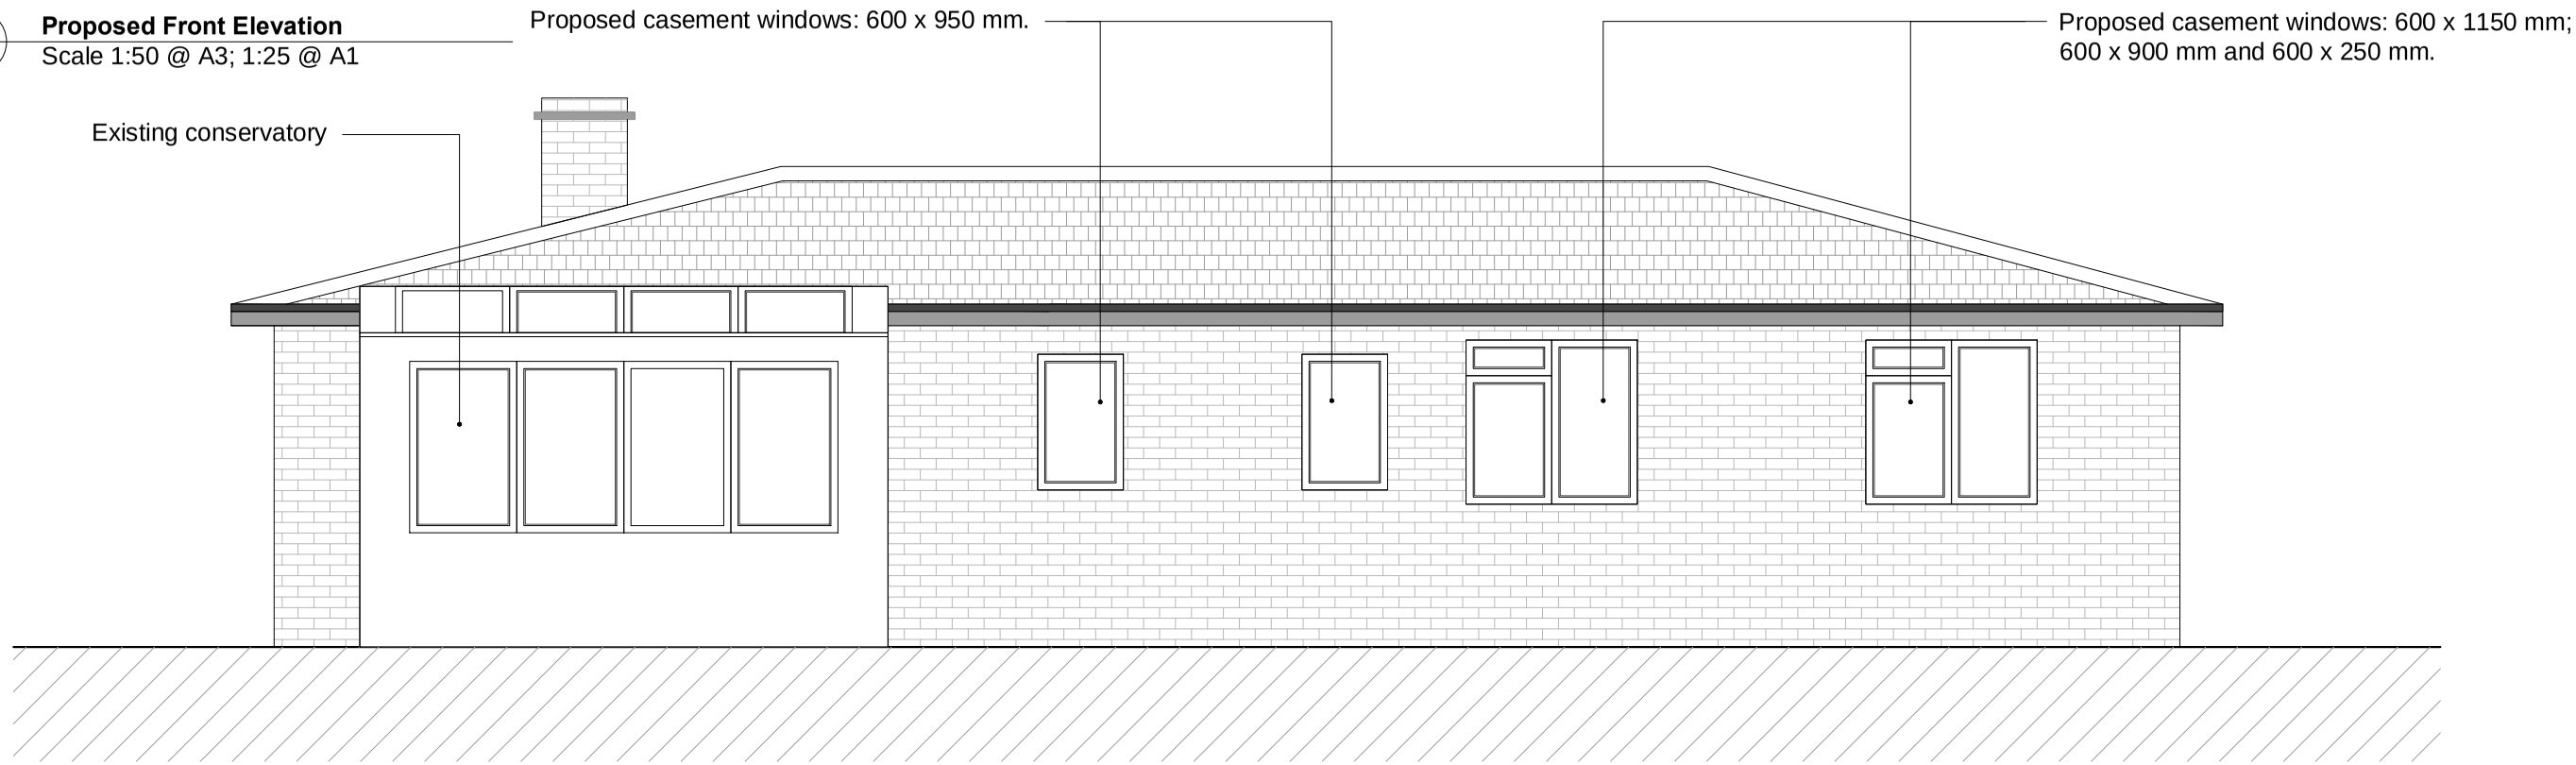

012 / 01 Proposed Rear Elevation
Scale 1:50 @ A3; 1:25 @ A1

0 1 3 5

1. DO NOT SCALE DRAWINGS. All dimensions to be checked on site. Errors to be reported immediately to architect. To be read in conjunction with all relevant architects services and engineers drawings.

2. Contractors, sub - contractors and suppliers to verify any critical dimensions on site prior to fabrication of any building element. Any discrepancies to be reported to the architect.

3. This drawing to be read in conjunction with all relevant speci fications. Engineers and specialist consultant information and any discrepancies reported prior to installation.

Copyright of JaK Studio

Revisions

REV A - 09.03.20 - Amended House Dimensions

Key - Plans/Sections

JaK Studio LLP
info@jakstudio.co.uk
jakstudio.co.uk
T 00 44 0 208 746 0088
F 00 44 0 208 746 0022
Studio 3B
39-40 Warple Way
London W3 0RG

Katchside

Project	10a Katchside, Sutton Courtenay OX14 4BH
Title	Proposed Elevations
Job No.	7684
Status	Planning
DWG BY	MS
Date	03/20
Scale	1:25 @ A1 1:50 @ A3
Drawing No.	7684_012
Rev.	A

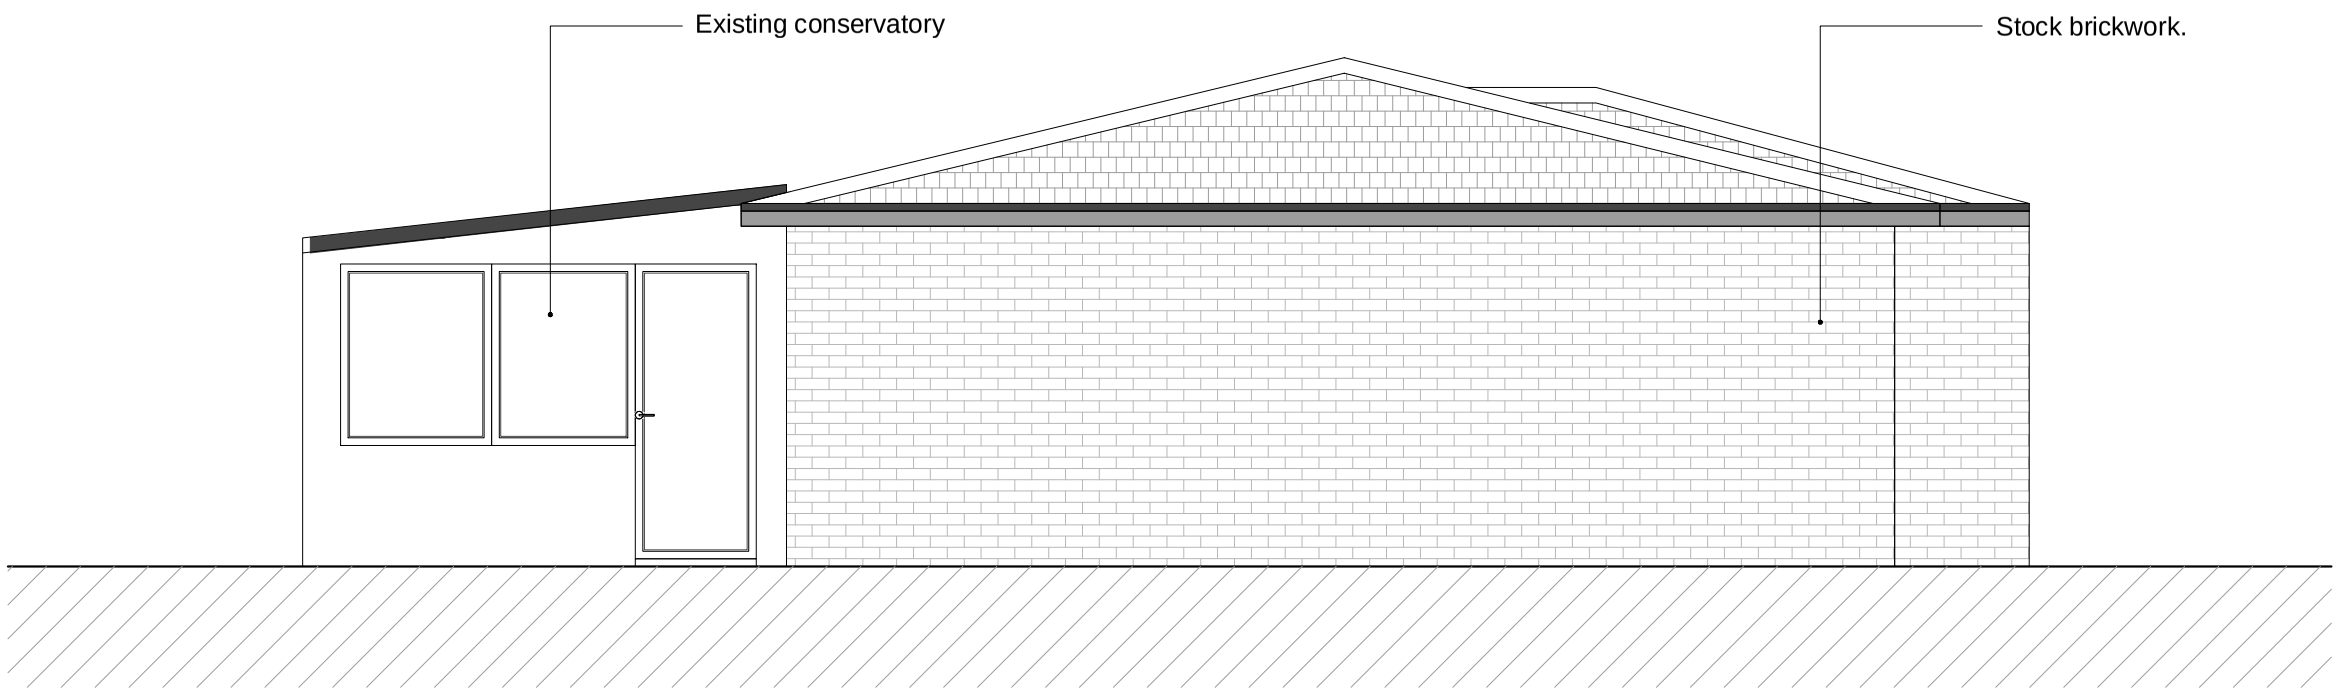

013 01 **Proposed Side Elevation**
Scale 1:50 @ A3; 1:25 @ A1

0 1 3 5

1. DO NOT SCALE DRAWINGS. All dimensions to be checked on site. Errors to be reported immediately to architect. To be read in conjunction with all relevant architects services and engineers drawings.

2. Contractors, sub - contractors and suppliers to verify any critical dimensions on site prior to fabrication of any building element. Any discrepancies to be reported to the architect.

3. This drawing to be read in conjunction with all relevant speci fications. Engineers and specialist consultant information and any discrepancies reported prior to installation.

Copyright of JaK Studio

Revisions

REV A - 09.03.20 - Amended House Dimensions

Key - Plans/Sections

JaK Studio LLP
info@jakstudio.co.uk
jakstudio.co.uk

T 00 44 0 208 746 0088
F 00 44 0 208 746 0022

Studio 3B
39-40 Wimpole Way
London W2 0RG

Job No.	7684	Status	Planning
DWG BY	MS	Date	03/20

Katchside

Project	10a Katchside, Sutton Courtenay OX14 4BH
Title	Proposed Elevations
Scale	1:25 @ A1 1:50 @ A3
Drawing No.	7684_013
Rev.	A

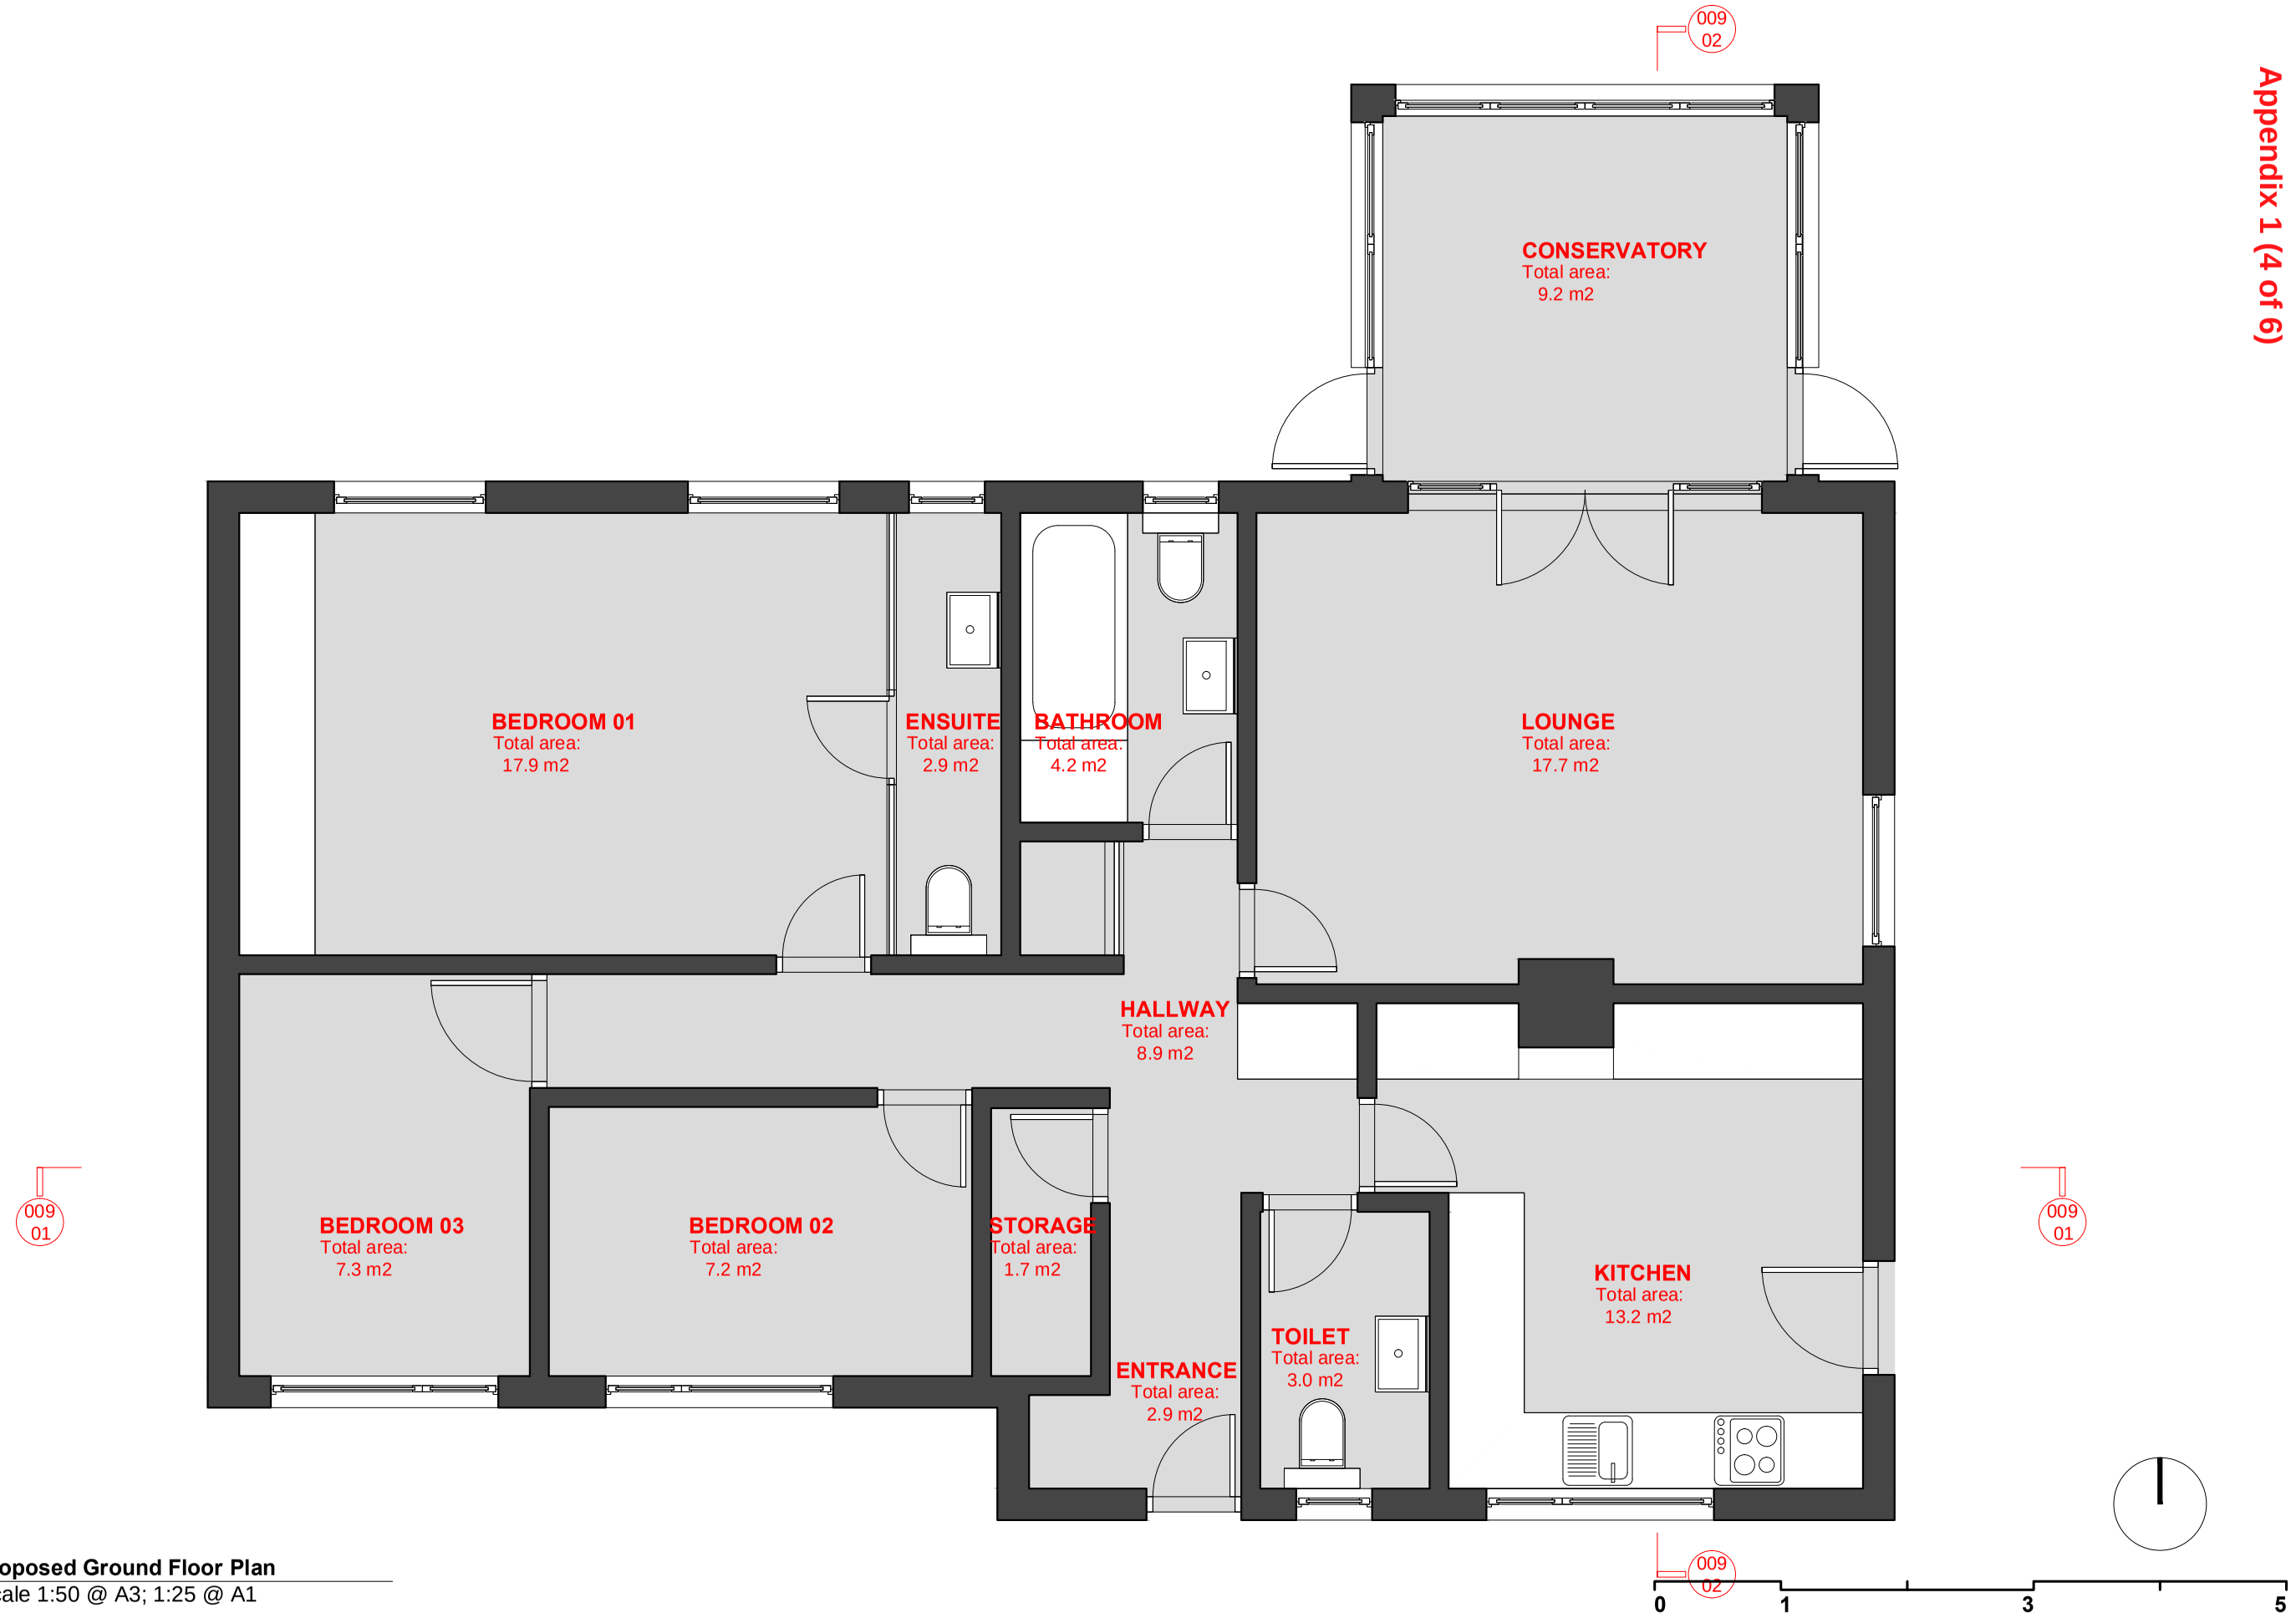

009 01 **Proposed Ground Floor Plan**
Scale 1:50 @ A3; 1:25 @ A1

1. DO NOT SCALE DRAWINGS. All dimensions to be checked on site. Errors to be reported immediately to architect. To be read in conjunction with all relevant architects services and engineers drawings.

2. Contractors, sub - contractors and suppliers to verify any critical dimensions on site prior to fabrication of any building element. Any discrepancies to be reported to the architect.

3. This drawing to be read in conjunction with all relevant speci fications. Engineers and specialist consultant information and any discrepancies reported prior to installation.

Copyright of JaK Studio

Revisions

REV A - 09.03.20 - Amended House Dimensions

Key - Plans/Sections

JaK Studio LLP
info@jakstudio.co.uk
jakstudio.co.uk

T 00 44 0 208 746 0088
F 00 44 0 208 746 0022

Studio 3B
39-40 Warple Way
London W3 0RG

Katchside

Project	10a Katchside, Sutton Courtenay OX14 4BH
Title	Proposed Ground Floor Plan

Job No.	7684	Status	Planning	Scale	1:25 @ A1 1:50 @ A3	Drawing No.	7684_009
DWG BY	MS	Date	03/20			Rev.	A

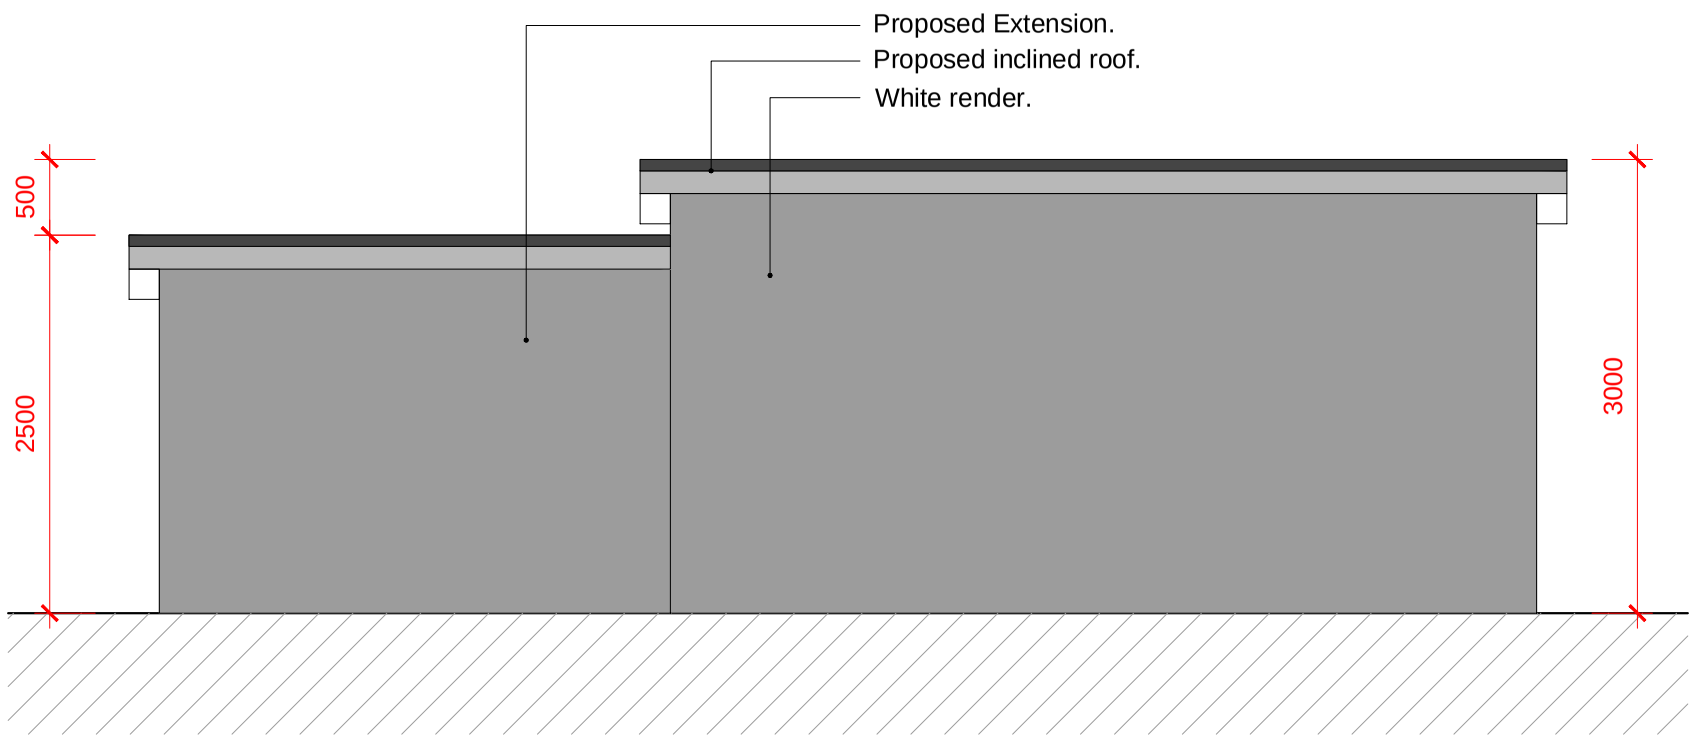

014 01 **Proposed Garage Front Elevation**
Scale 1:50 @ A3; 1:25 @ A1

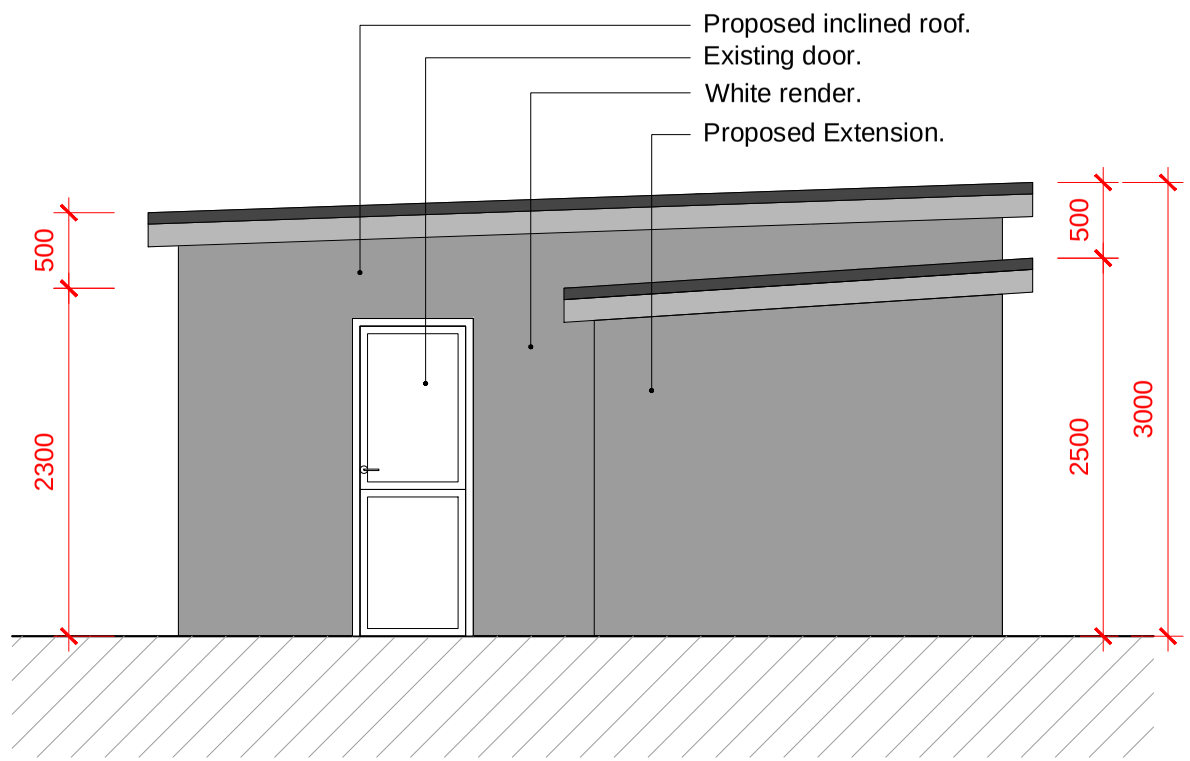

014 04 **Proposed Garage Side Elevation**
Scale 1:50 @ A3; 1:25 @ A1

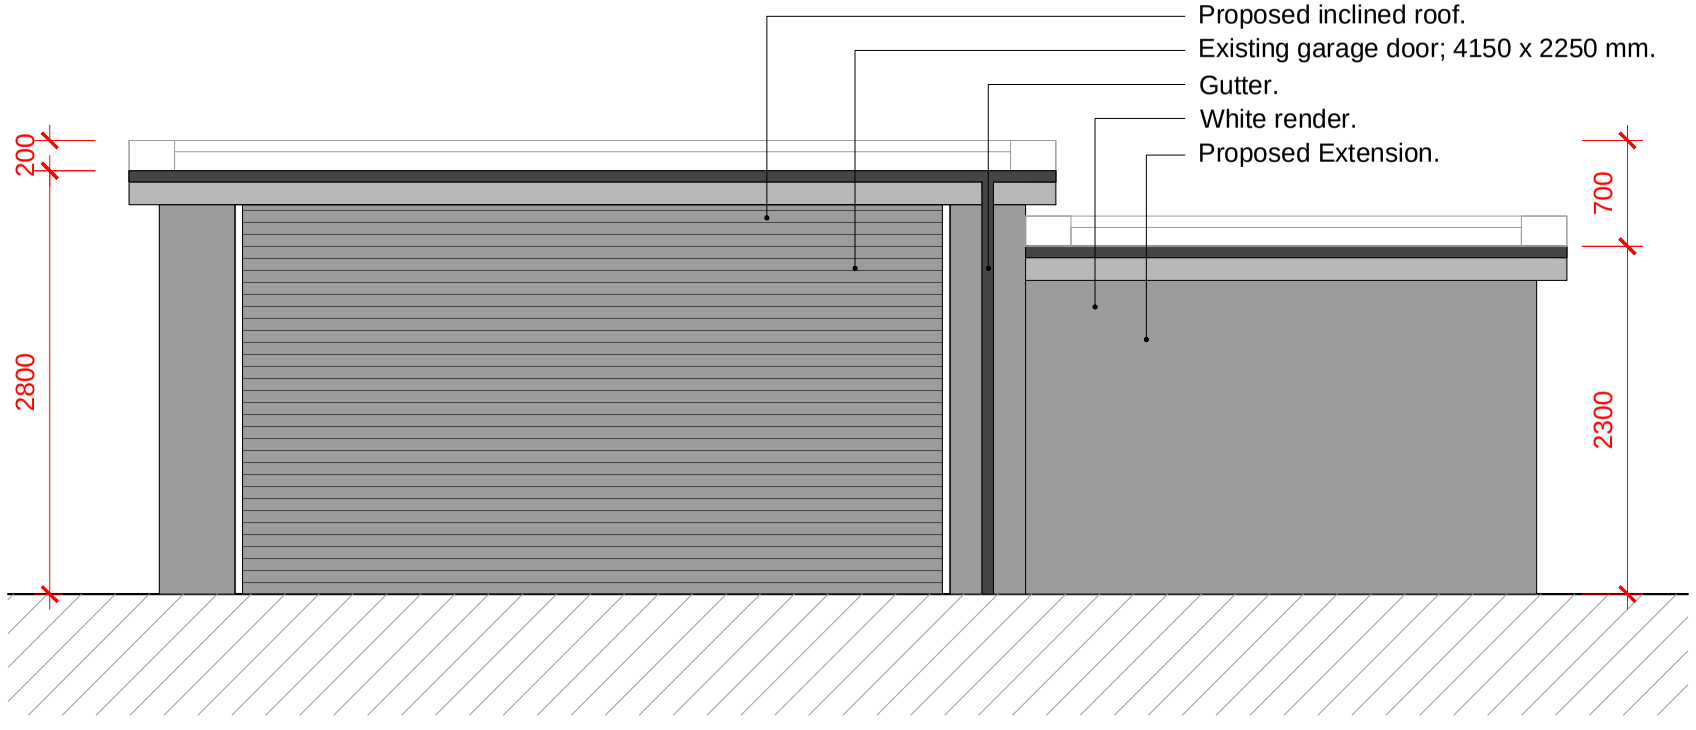

014 01 **Proposed Garage Rear Elevation**
Scale 1:50 @ A3; 1:25 @ A1

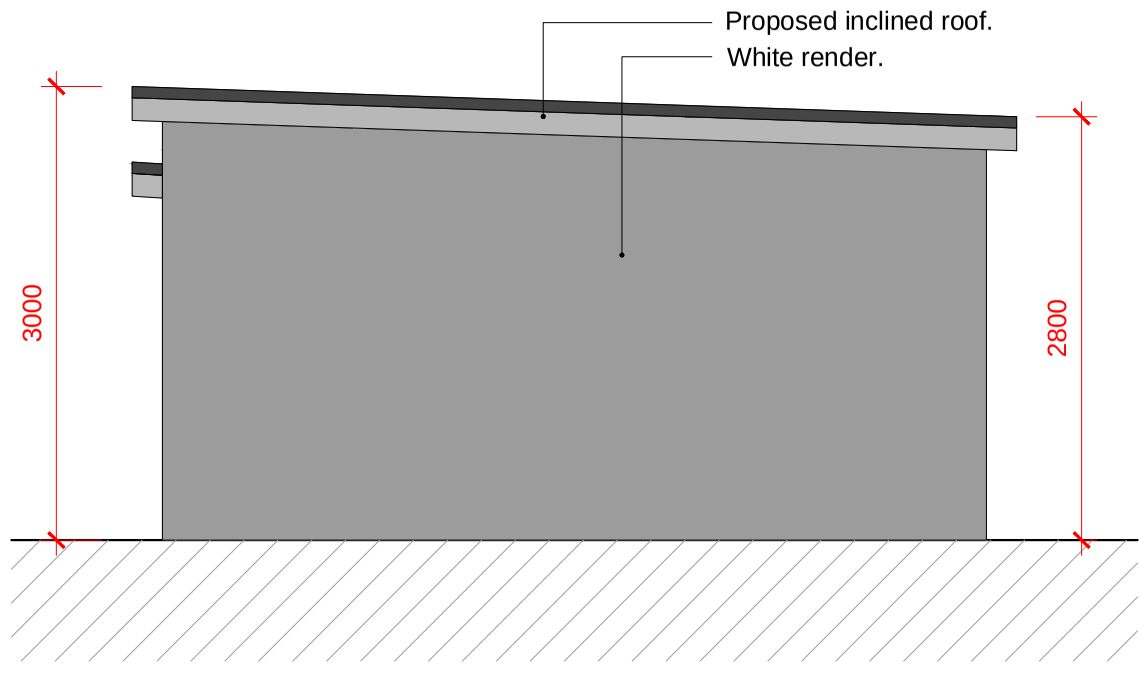

014 03 **Proposed Garage Side Elevation**
Scale 1:50 @ A3; 1:25 @ A1

0 1 3 5

1. DO NOT SCALE DRAWINGS. All dimensions to be checked on site. Errors to be reported immediately to architect. To be read in conjunction with all relevant architects services and engineers drawings.

2. Contractors, sub - contractors and suppliers to verify any critical dimensions on site prior to fabrication of any building element. Any discrepancies to be reported to the architect.

3. This drawing to be read in conjunction with all relevant speci fications. Engineers and specialist consultant information and any discrepancies reported prior to installation.

Copyright of JaK Studio

Revisions

REV A - 09.03.20 - Amended Garage Dimensions

Key - Plans/Sections

JaK Studio LLP
info@jakstudio.co.uk
jakstudio.co.uk

T 00 44 0 208 746 0088
F 00 44 0 208 746 0022

Studio 3B
39-40 Warple Way
London W3 0RG

Job No.	7684	Status	Planning
DWG BY	MS	Date	03/20

Katchside

Project: 10a Katchside, Sutton Courtenay OX14 4BH

Title: Proposed Garage Elevations

Scale: 1:25 @ A1, 1:50 @ A3

Drawing No. 7684_014

Rev. A

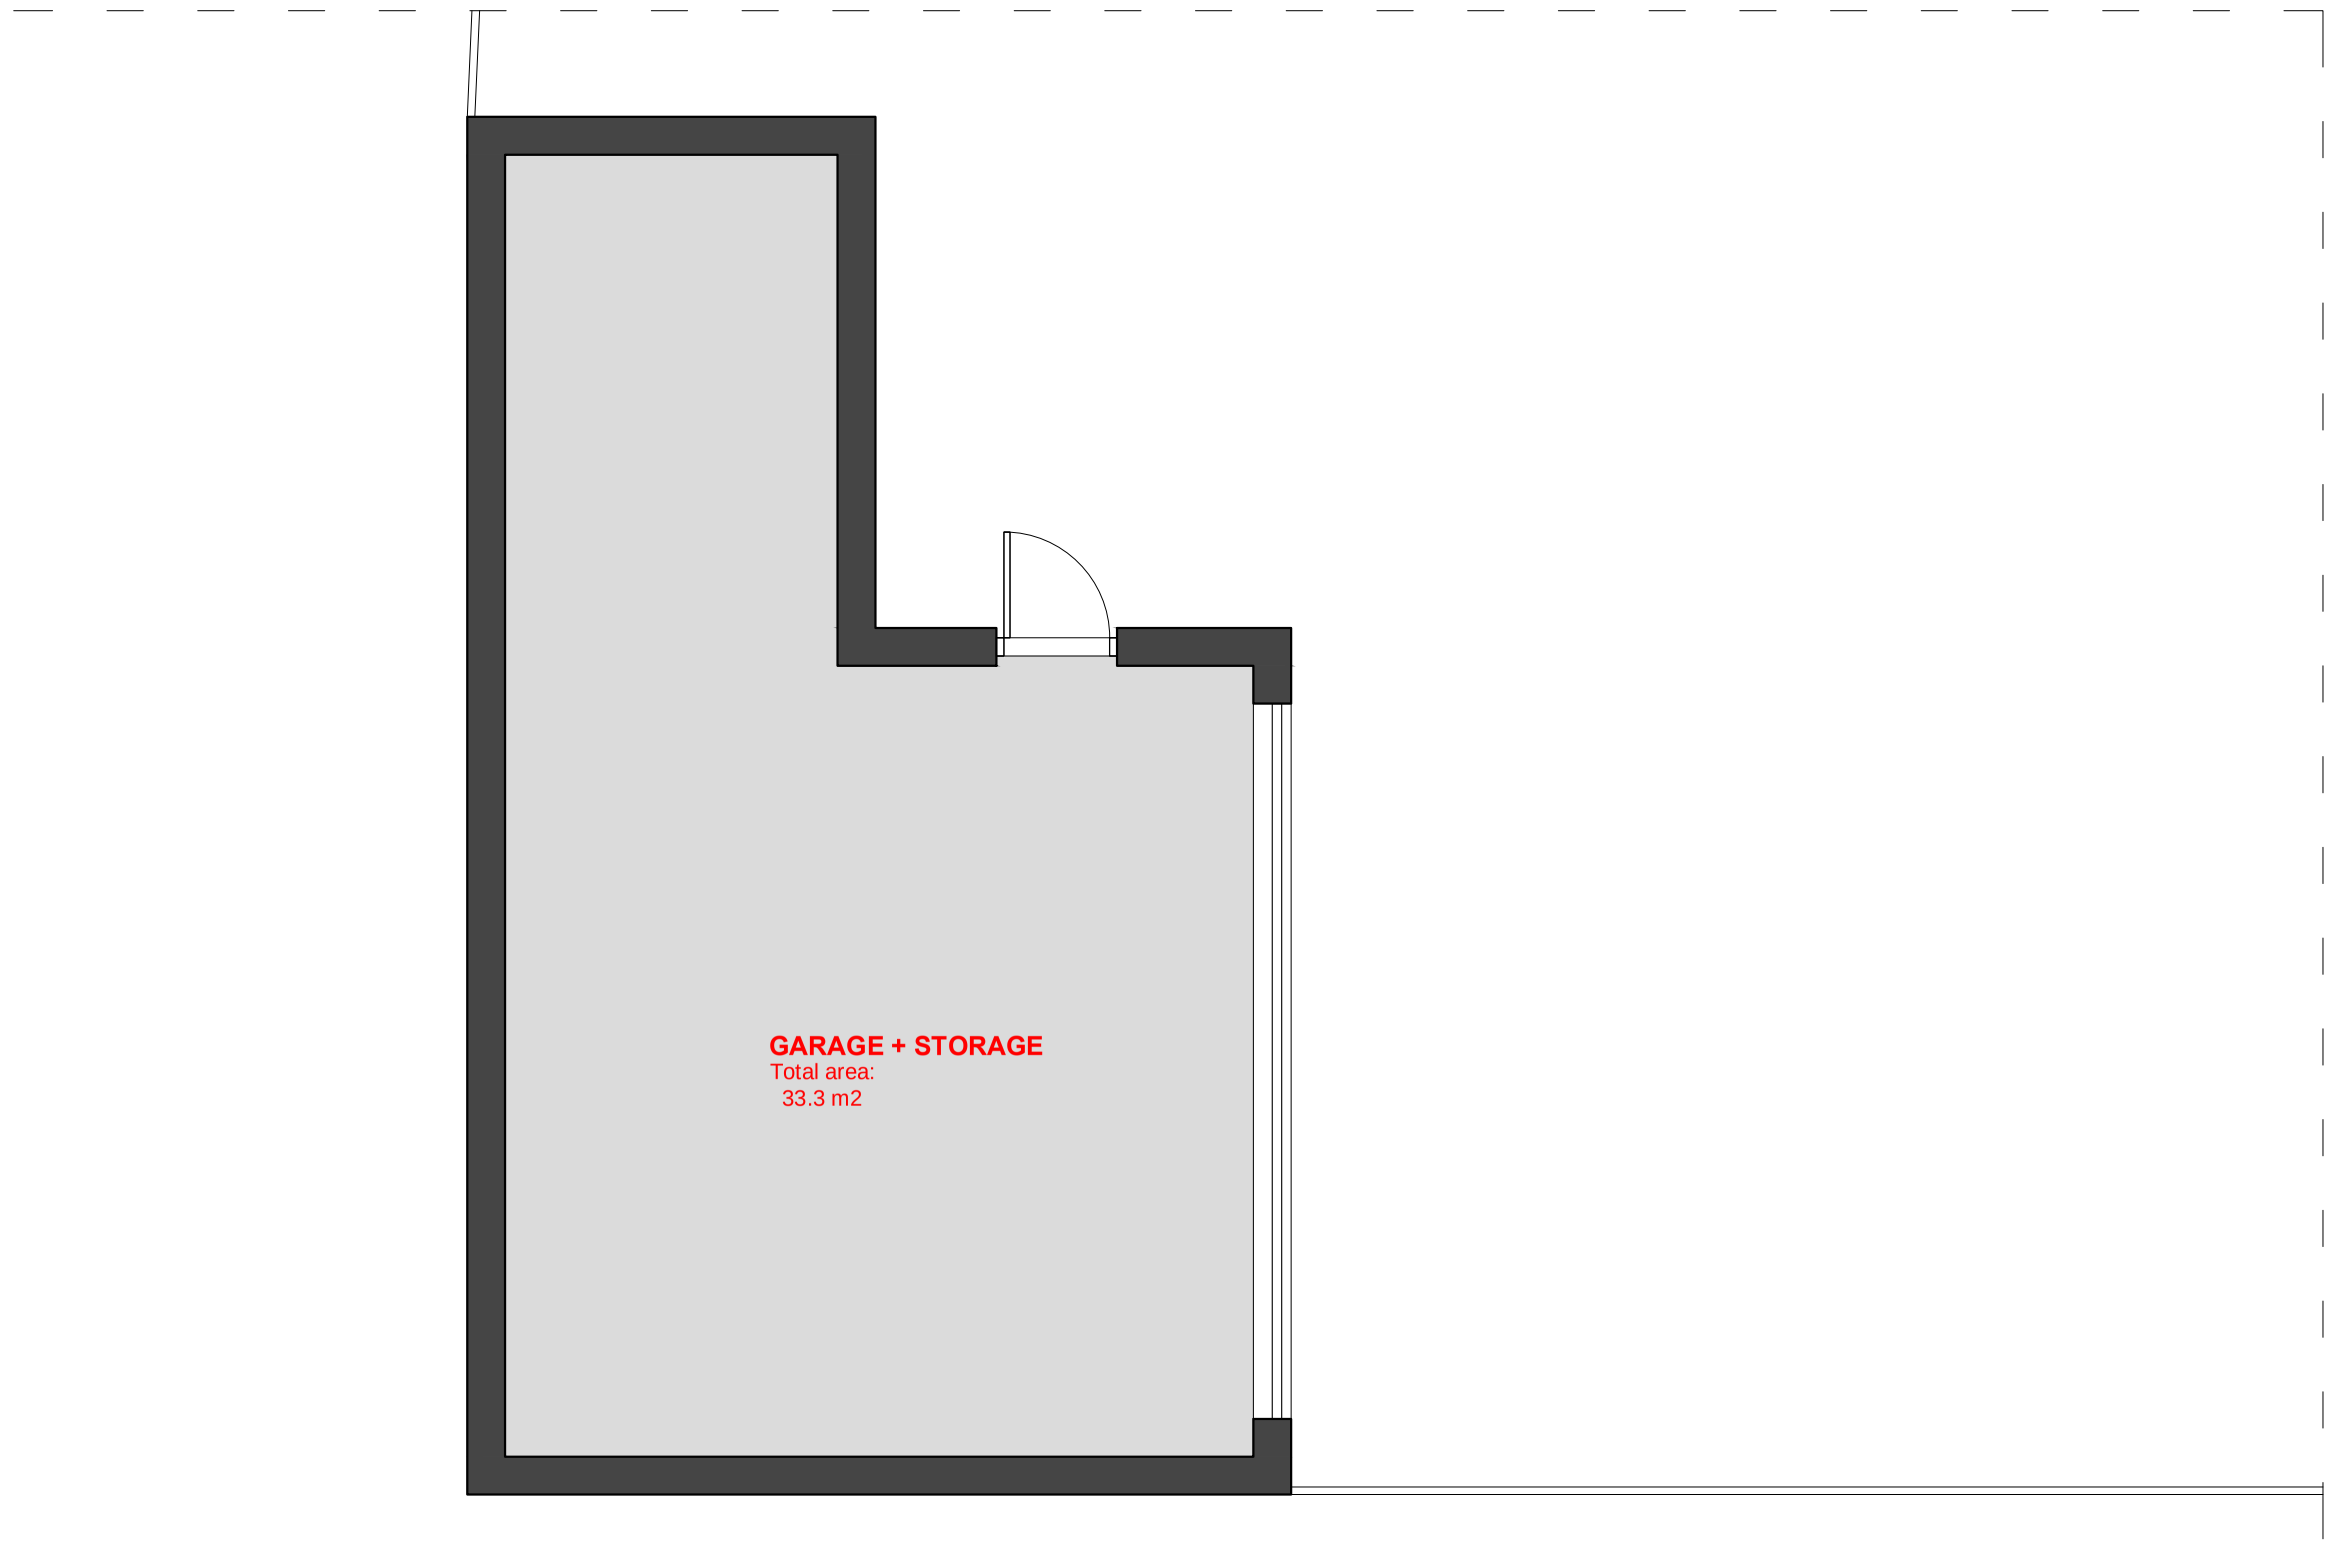

010 01 **Proposed Garage Plan**
Scale 1:50 @ A3; 1:25 @ A1

0 1 3 5

1. DO NOT SCALE DRAWINGS. All dimensions to be checked on site. Errors to be reported immediately to architect. To be read in conjunction with all relevant architects services and engineers drawings.

2. Contractors, sub - contractors and suppliers to verify any critical dimensions on site prior to fabrication of any building element. Any discrepancies to be reported to the architect.

3. This drawing to be read in conjunction with all relevant speci fications. Engineers and specialist consultant information and any discrepancies reported prior to installation.

Copyright of JaK Studio

Revisions

REV A - 09.03.20 - Amended Garage Dimensions

Key - Plans/Sections

JaK Studio LLP
info@jakstudio.co.uk
jakstudio.co.uk

T 00 44 0 208 746 0088
F 00 44 0 208 746 0022

Studio 3B
39-40 Wargrave Way
London W3 0RG

Job No.	7684	Status	Planning
DWG BY	MS	Date	03/20

Katchside

Project: 10a Katchside, Sutton Courtenay OX14 4BH

Title: Proposed Garage Plan

Scale: 1:25 @ A1, 1:50 @ A3

Drawing No. 7684_010

Rev. A